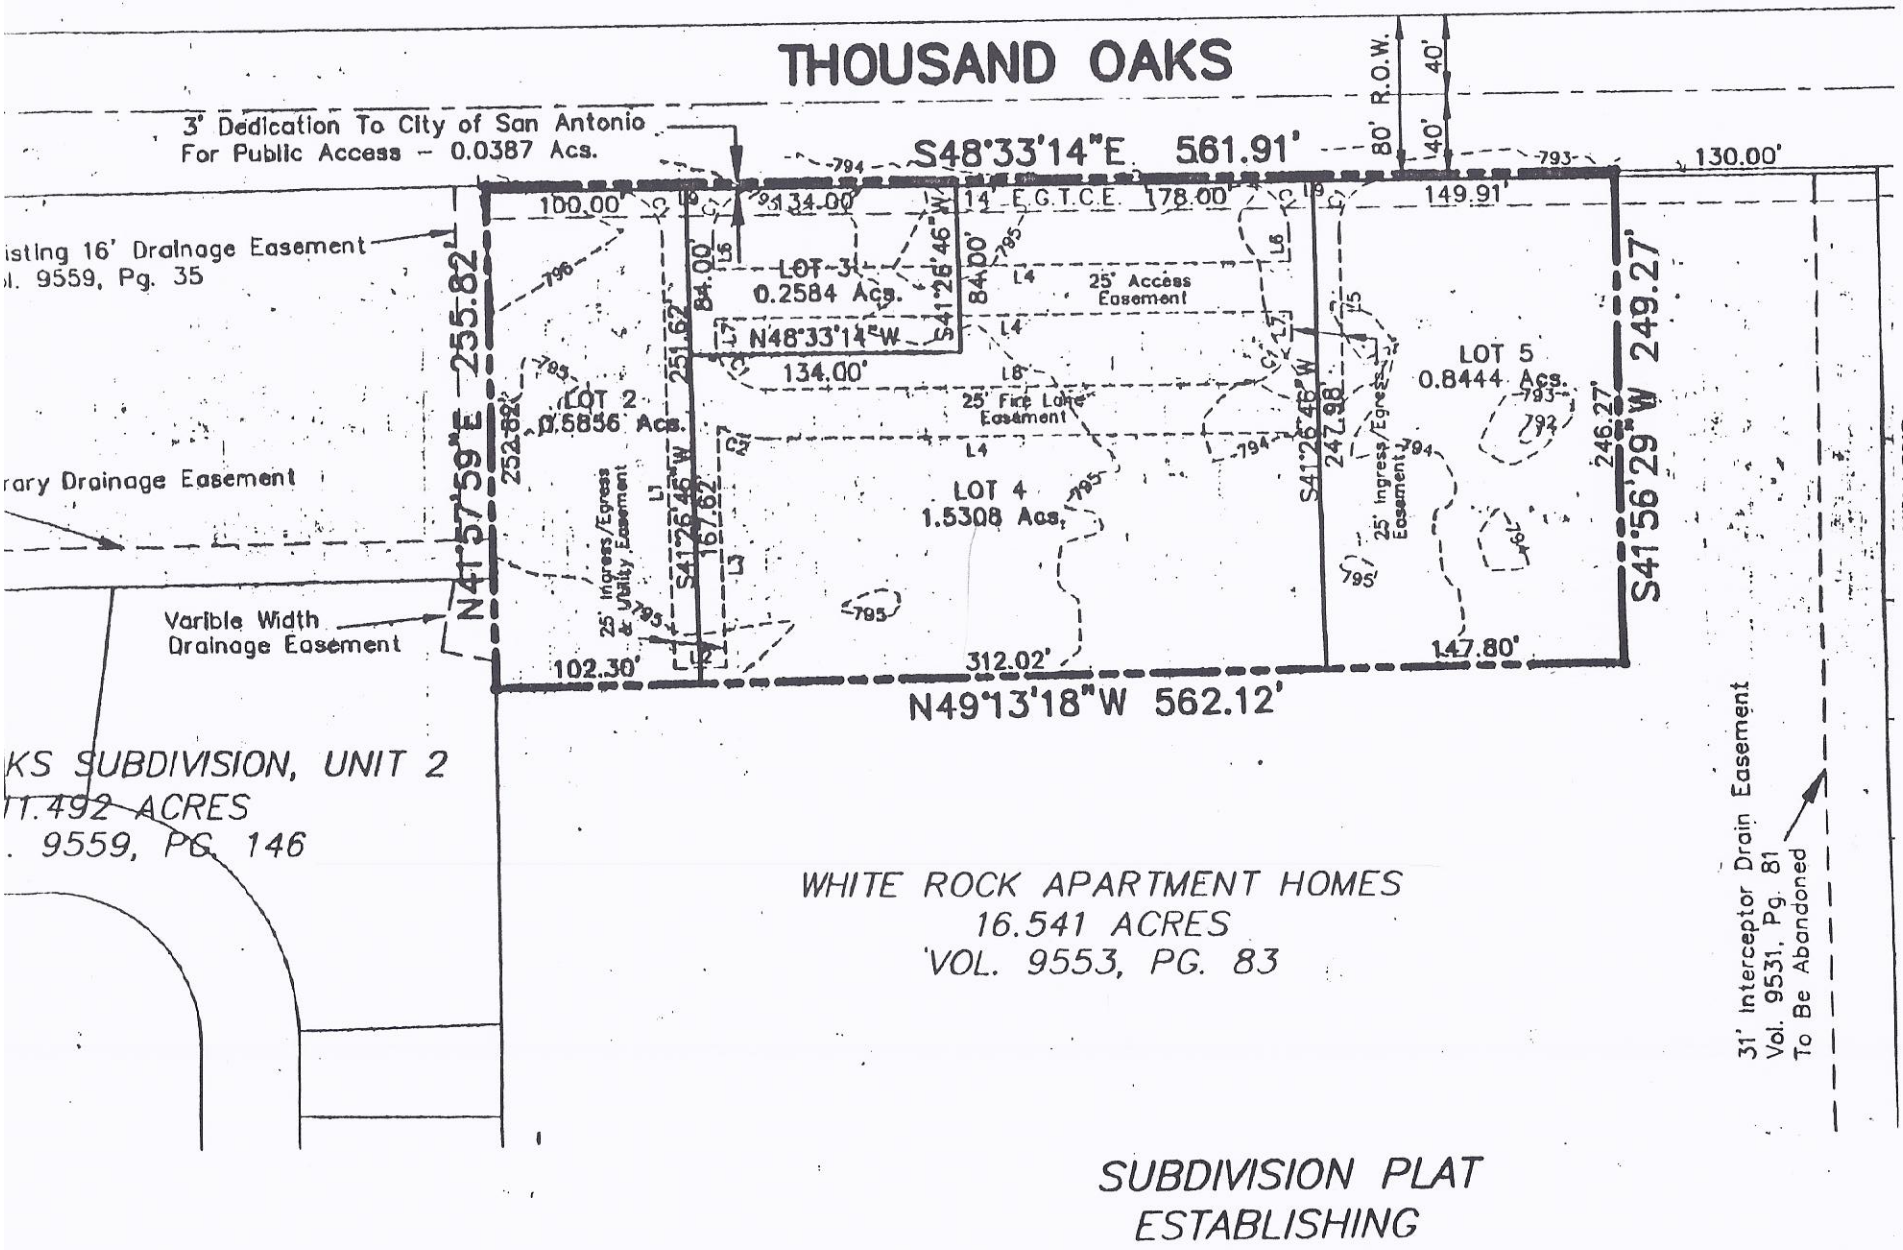

EXHIBIT A

Site Plan